AUSTRALASIAN HFG STANDARD COMPONENTS

Room Layout Sheet

Room Name | Staff Station, 10m2

RLS Room Code SSTN-10

RDS Room Code SSTN-10

ACP	AIR CONDITIONING PANEL
CAC	CABLE ACCESS CAP
COM/2	COMMUNICATION OUTLET, DOUBLE
DA	DURESS ALARM
GPO/2	GENERAL PURPOSE OUTLET-DOUBLE
GPO/S	SPECIAL PURPOSE OUTLET
LMS	LIGHTS MULTIGANG SWITCHPLATE
LS/P	LIGHT SWITCH - PELMET TASK LIGHT
LVP	LAMINATED VERTICAL SUPPORT PANEL
MGP	MEDICAL GAS PANEL
PB	PINBOARD
SK4	FLOOR VINYL COVED SKIRTING
XRV/2	X-RAY VIEWER, 2 SCREENS

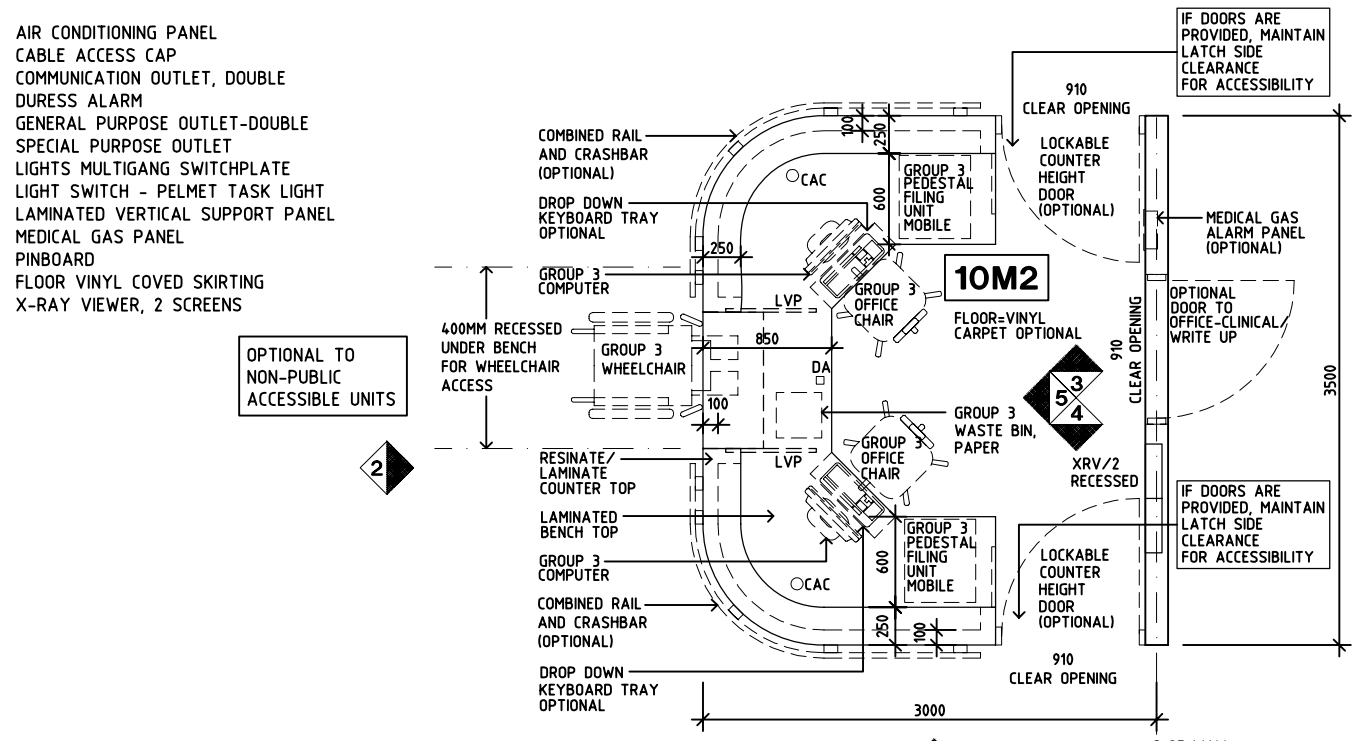

PLAN

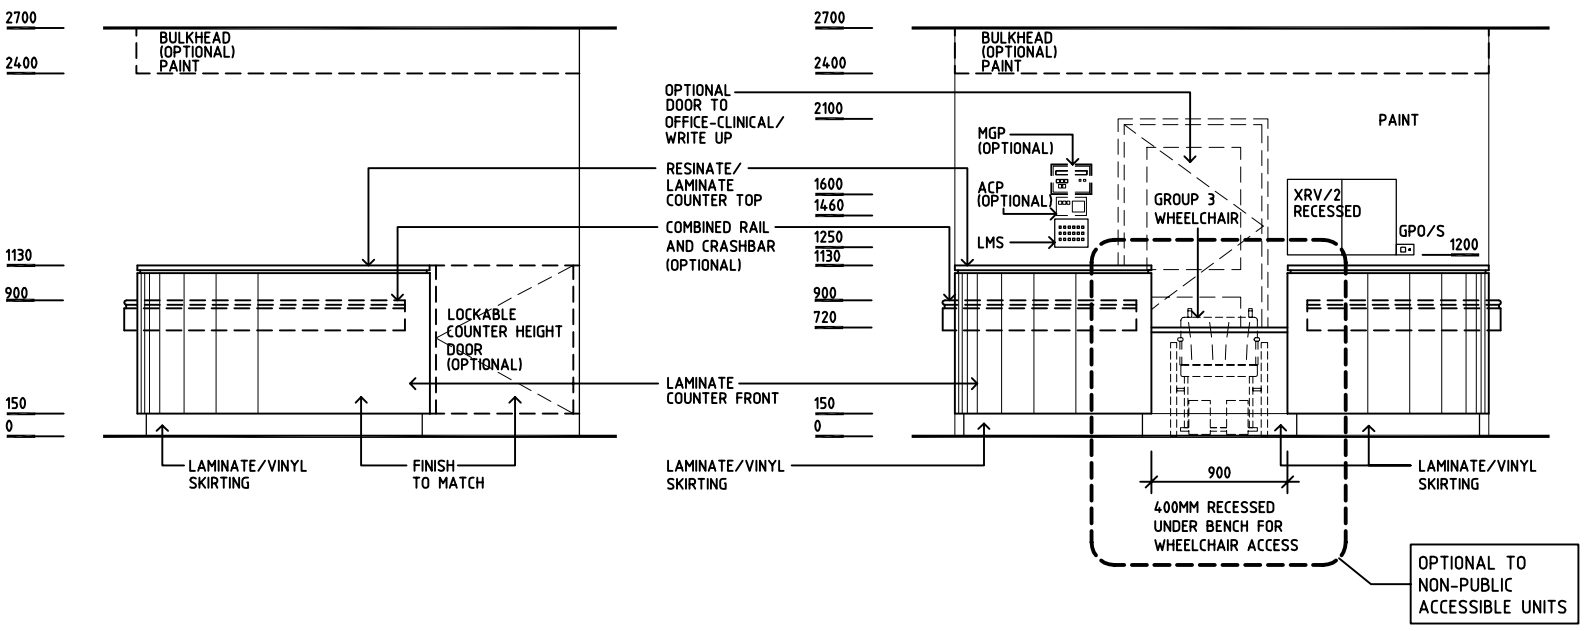

ELEVATION 1

ELEVATION 2

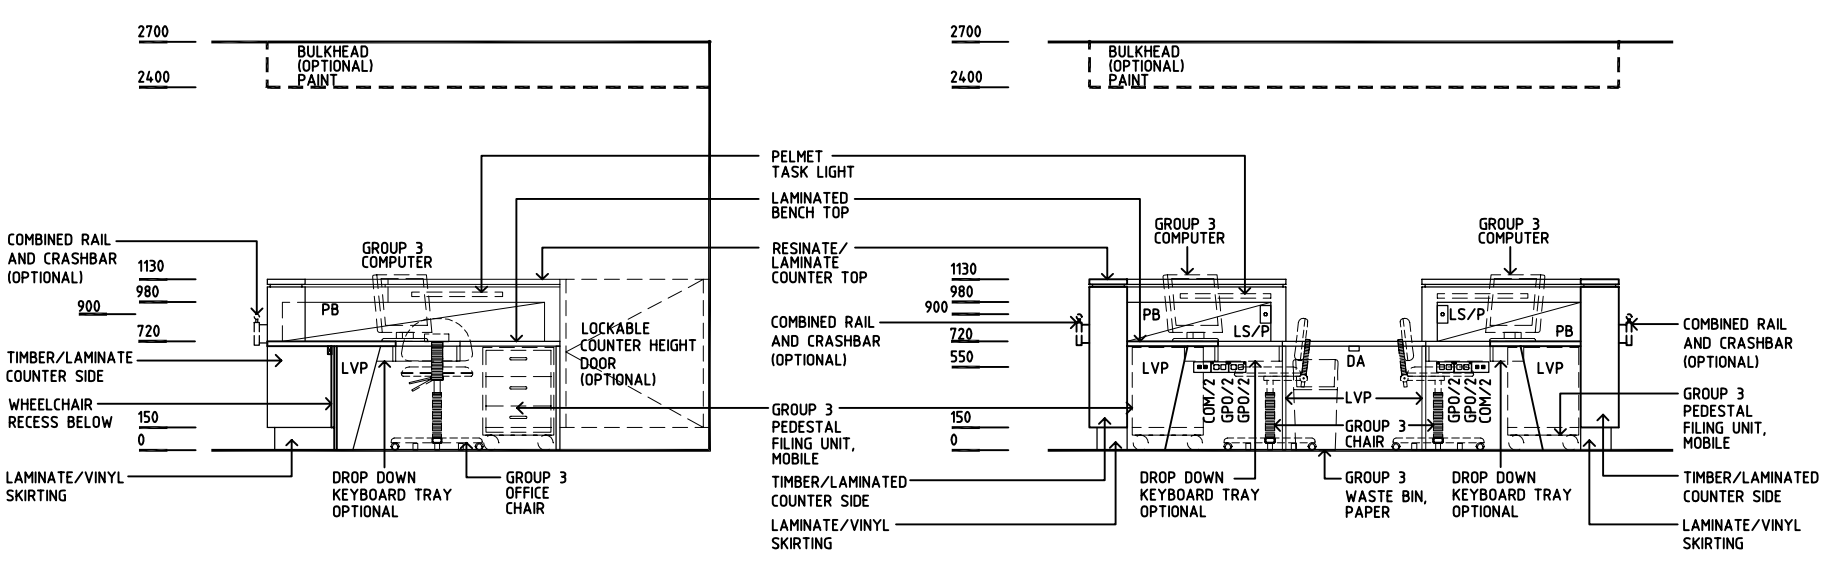

ELEVATION 3

ELEVATION 4 (MIRRORED)

ELEVATION 5

REV	DESCRIPTION	DATE	BY	REV	DESCRIPTION	DATE	BY	REV	DESCRIPTION	DATE	BY
1	FIRST ISSUE	1.7.05	HS								
2	GENERAL REVISIONS	14.08.08	MT								

Australasian HFG | AHIA in association with UNSW | HPI

DESIGNED	APPROVED	SCALE(S)	ZONE(S)
JMH	DB	1:50 in A3	

CAD FILE NAME: SSTN-10

PAPER DRAWING ID: SSTN-10

This document is for advisory purpose only