AUSTRALASIAN HFG STANDARD COMPONENTS

Room Layout Sheet

Room Name: Dirty Utility, 12m2

RLS Room Code: DTUR-12

RDS Room Code: DTUR-12

AS	ADJUSTABLE SHELF
CH	CATHETER HOOK
CW	COLD WATER OUTLET
DAR	DISPENSER - ALCOHOL RUB
DDG	DISPENSER - DISPOSABLE GLOVE
DHT	DISPENSER - HAND TOWEL
DS	DISPENSER - SOAP
DP	DOOR & DOOR FRAME PROTECTION
FW	FLOOR WASTE
GPO/2	GENERAL PURPOSE OUTLET - DOUBLE
GPO/S	GENERAL PURPOSE OUTLET - SPECIAL
HW	HOT WATER OUTLET
OP	OBSERVATION PANEL
SS	STAINLESS STEEL
SK4	FLOOR VINYL COVED SKIRTING
V4	VINYL FLOORING - SAFETY
WB	WHITEBOARD

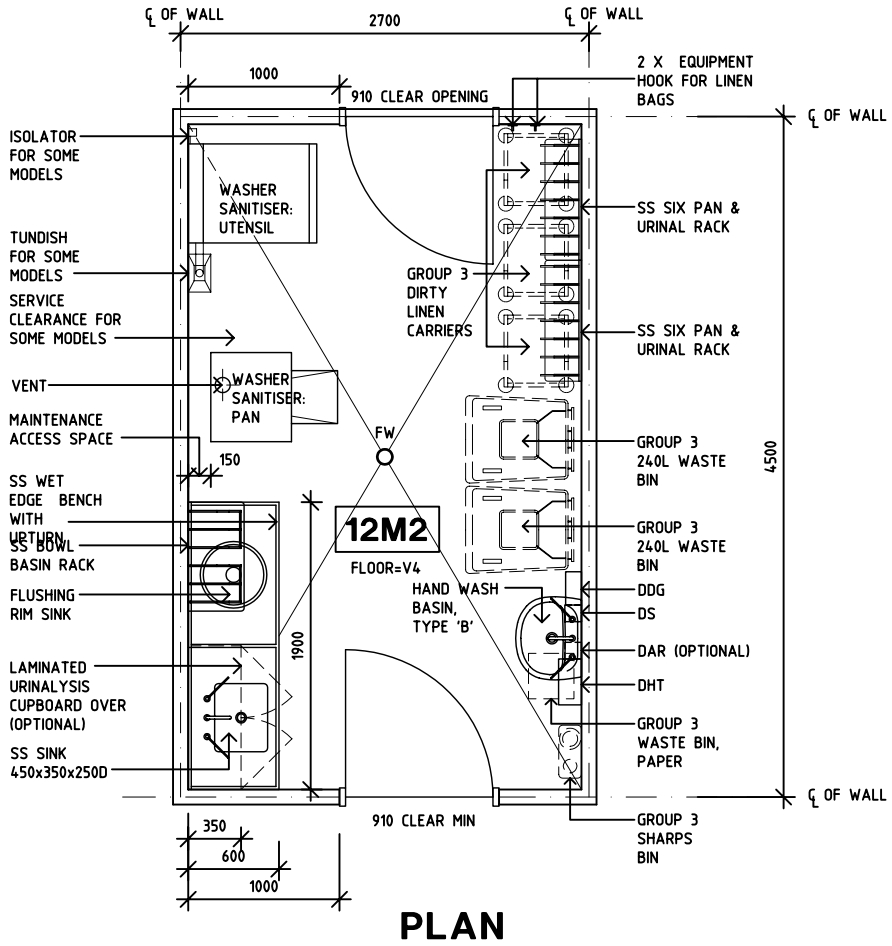

PLAN

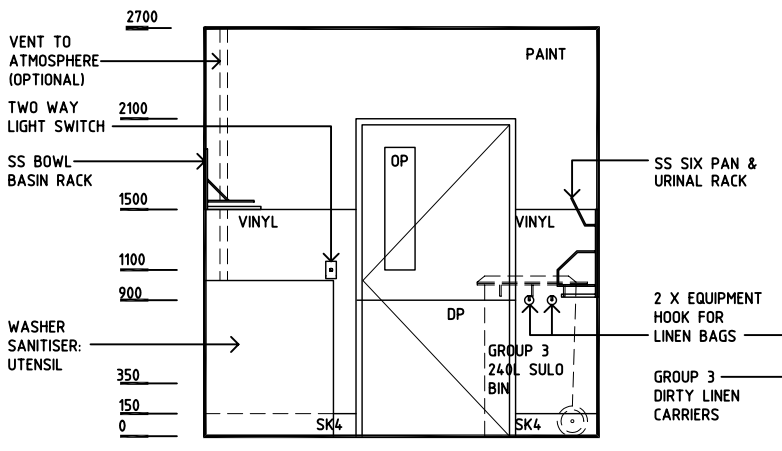

ELEVATION 1

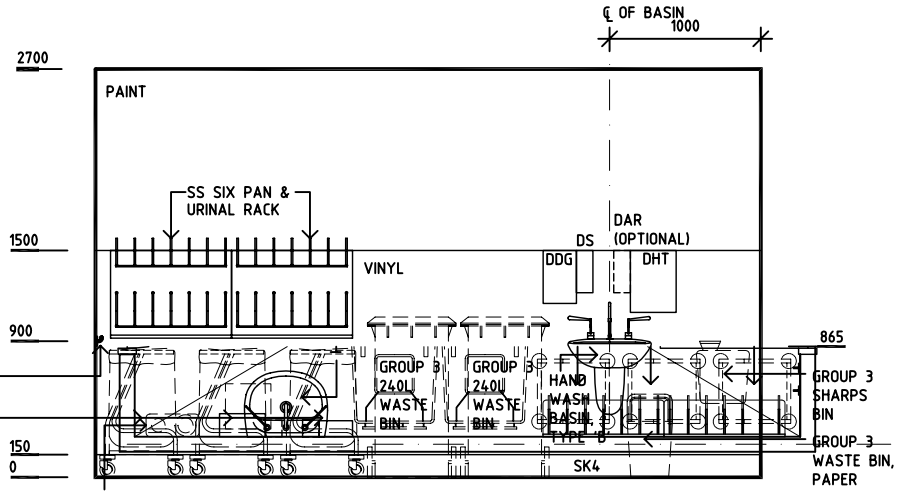

ELEVATION 2

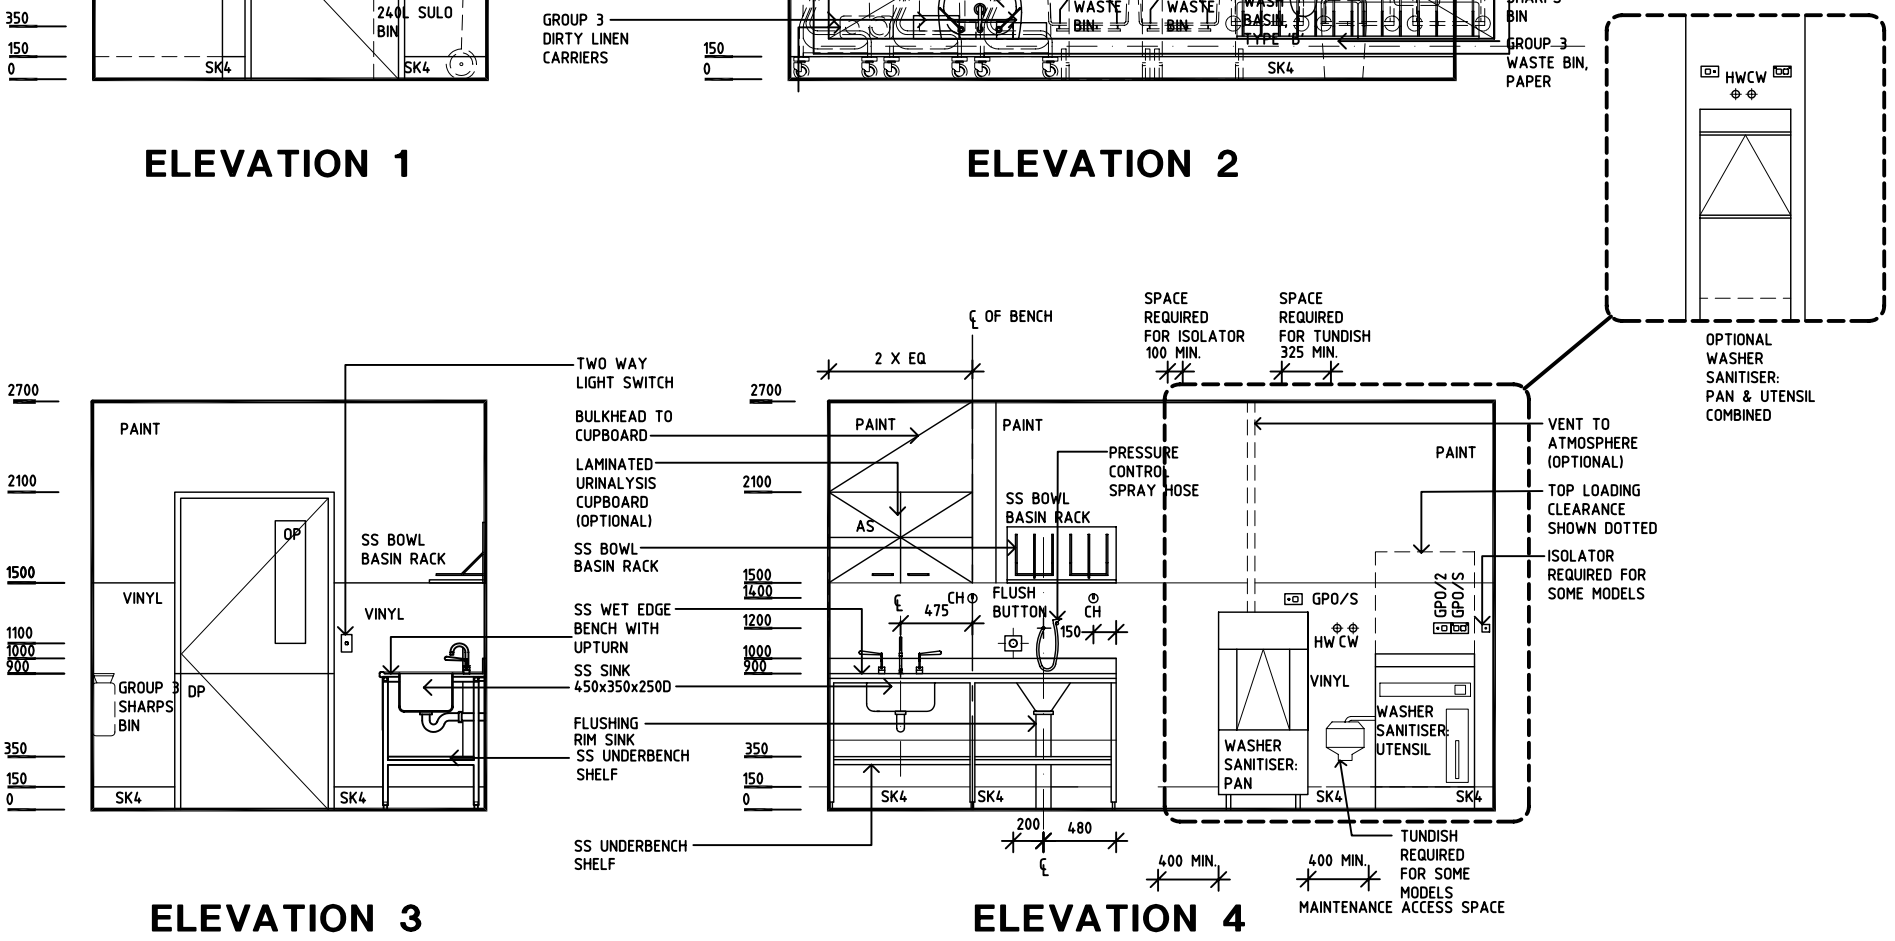

ELEVATION 3

ELEVATION 4

REV	DESCRIPTION	DATE	BY	REV	DESCRIPTION	DATE	BY	REV	DESCRIPTION	DATE	BY
1	FIRST ISSUE	17.10.03	AL								
2	GENERAL REVISIONS	26.5.05	HS								
3	2008 AUS HFG REVIEW, GENERAL REVISIONS	10.12.08	MT								

Australasian HFG

AHIA in association with UNSW

DESIGNED	APPROVED	SCALE(S)	ZONE(S)
AL/BJ	DB	1:50 in A3	

CAD FILE NAME: DTUR-12

PAPER DRAWING ID: DTUR-12

This document is for advisory purpose only