AUSTRALASIAN HFG STANDARD COMPONENTS

Room Layout Sheet

Room Name | Interview Room - Family/Large 12m2

RLS Room Code INTF

RDS Room Code INTF

COM/2	COMMUNICATION OUTLET - DOUBLE
DA	DURESS ALARM
DP	DOOR & DOOR FRAME PROTECTION
GPO/2	GENERAL PURPOSE OUTLET-DOUBLE
LS	LIGHT SWITCH
OP	OBSERVATION PANEL
PB/WB	PINBOARD/WHITEBOARD
SK5	FEATHER EDGE VINYL SKIRTING
V1	VINYL FLOORING, STANDARD

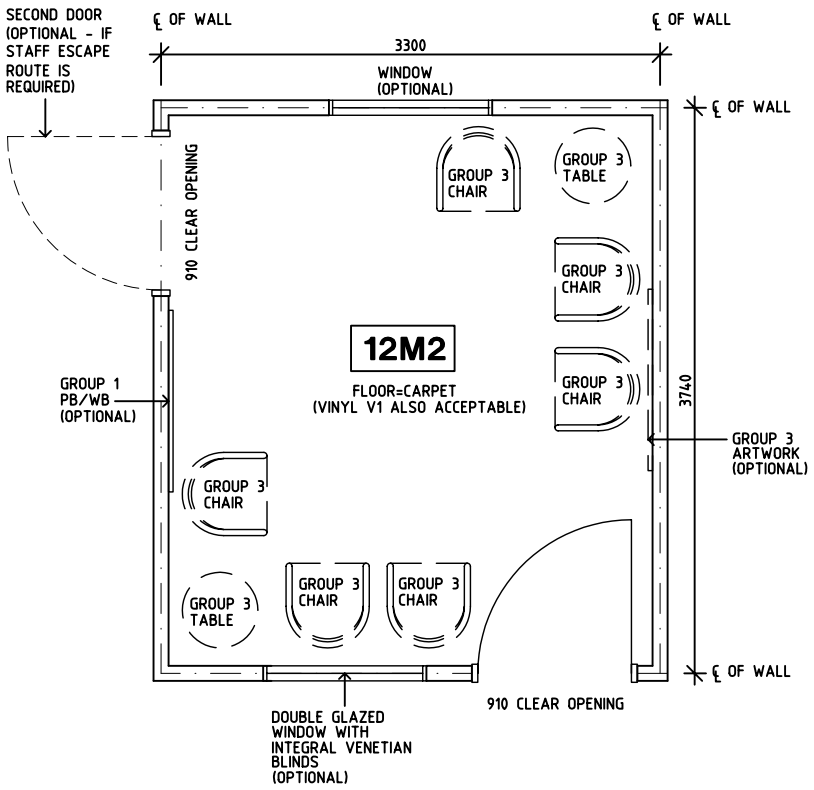

PLAN

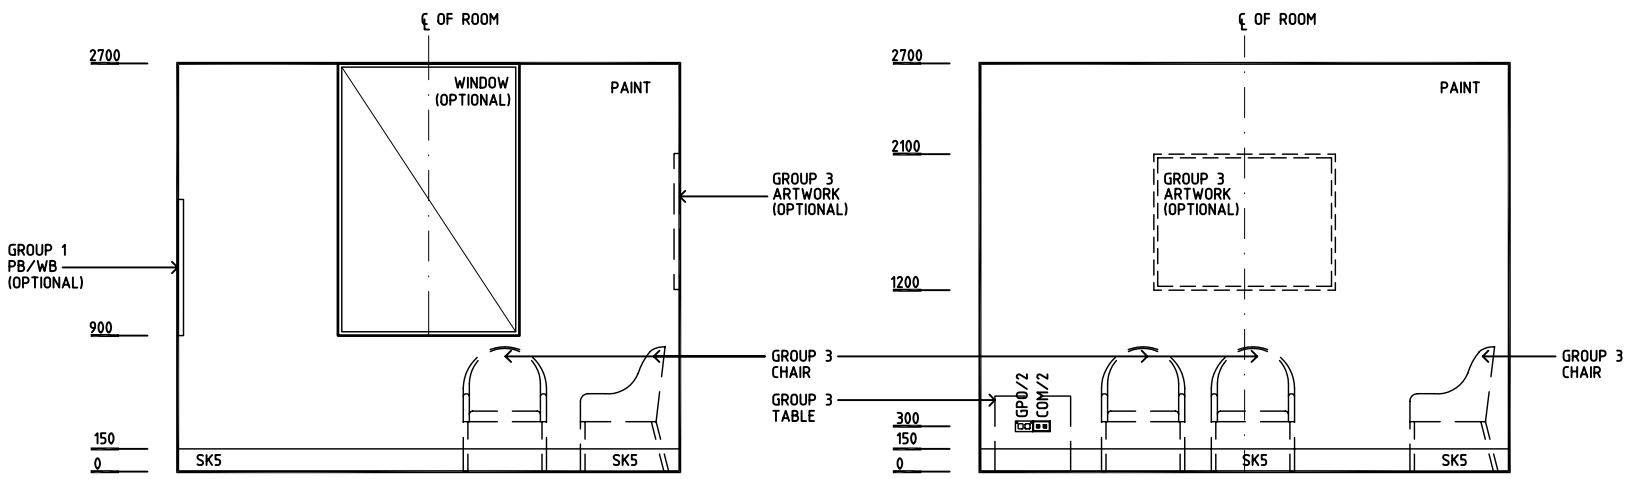

ELEVATION 1

ELEVATION 2

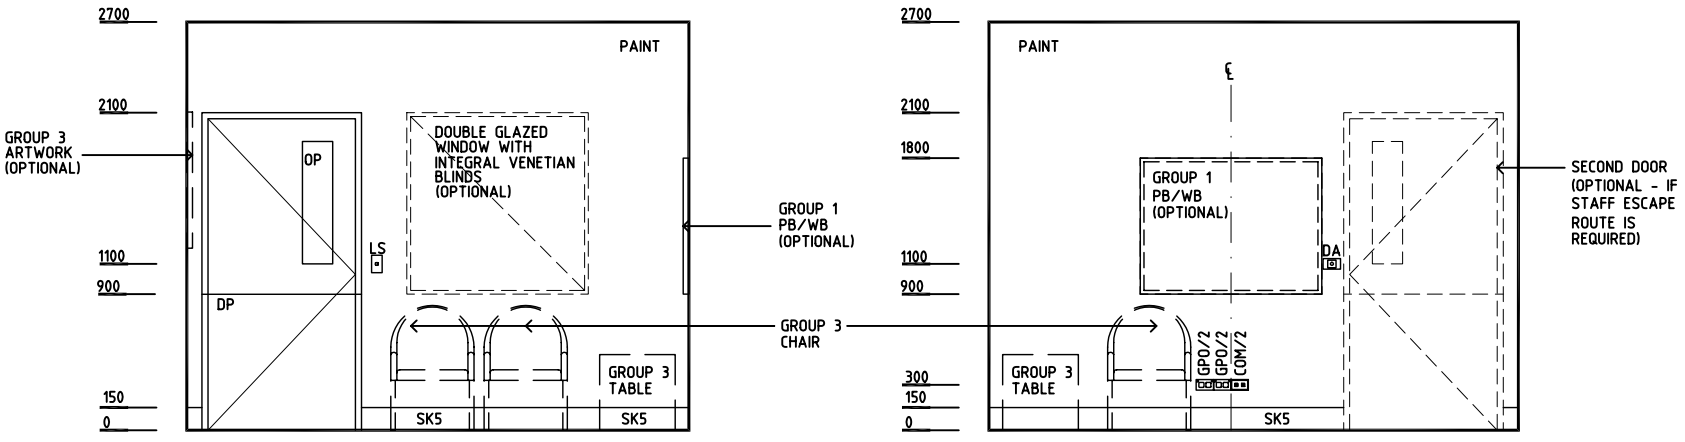

ELEVATION 3

ELEVATION 4

REV	DESCRIPTION	DATE	BY	REV	DESCRIPTION	DATE	BY	REV	DESCRIPTION	DATE	BY
1	FIRST ISSUE	21.11.03	CC								
2	GENERAL REVISIONS	9.5.05	AL								
3	GENERAL REVISIONS	19.5.05	AL								

Australasian HFG | HCAMC in association with UNSW | HPI

DESIGNED	APPROVED	SCALE(S)	ZONE(S)
CC	DB	1:50 in A3	

CAD FILE NAME: INTF

PAPER DRAWING ID: INTF

This document is for advisory purpose only